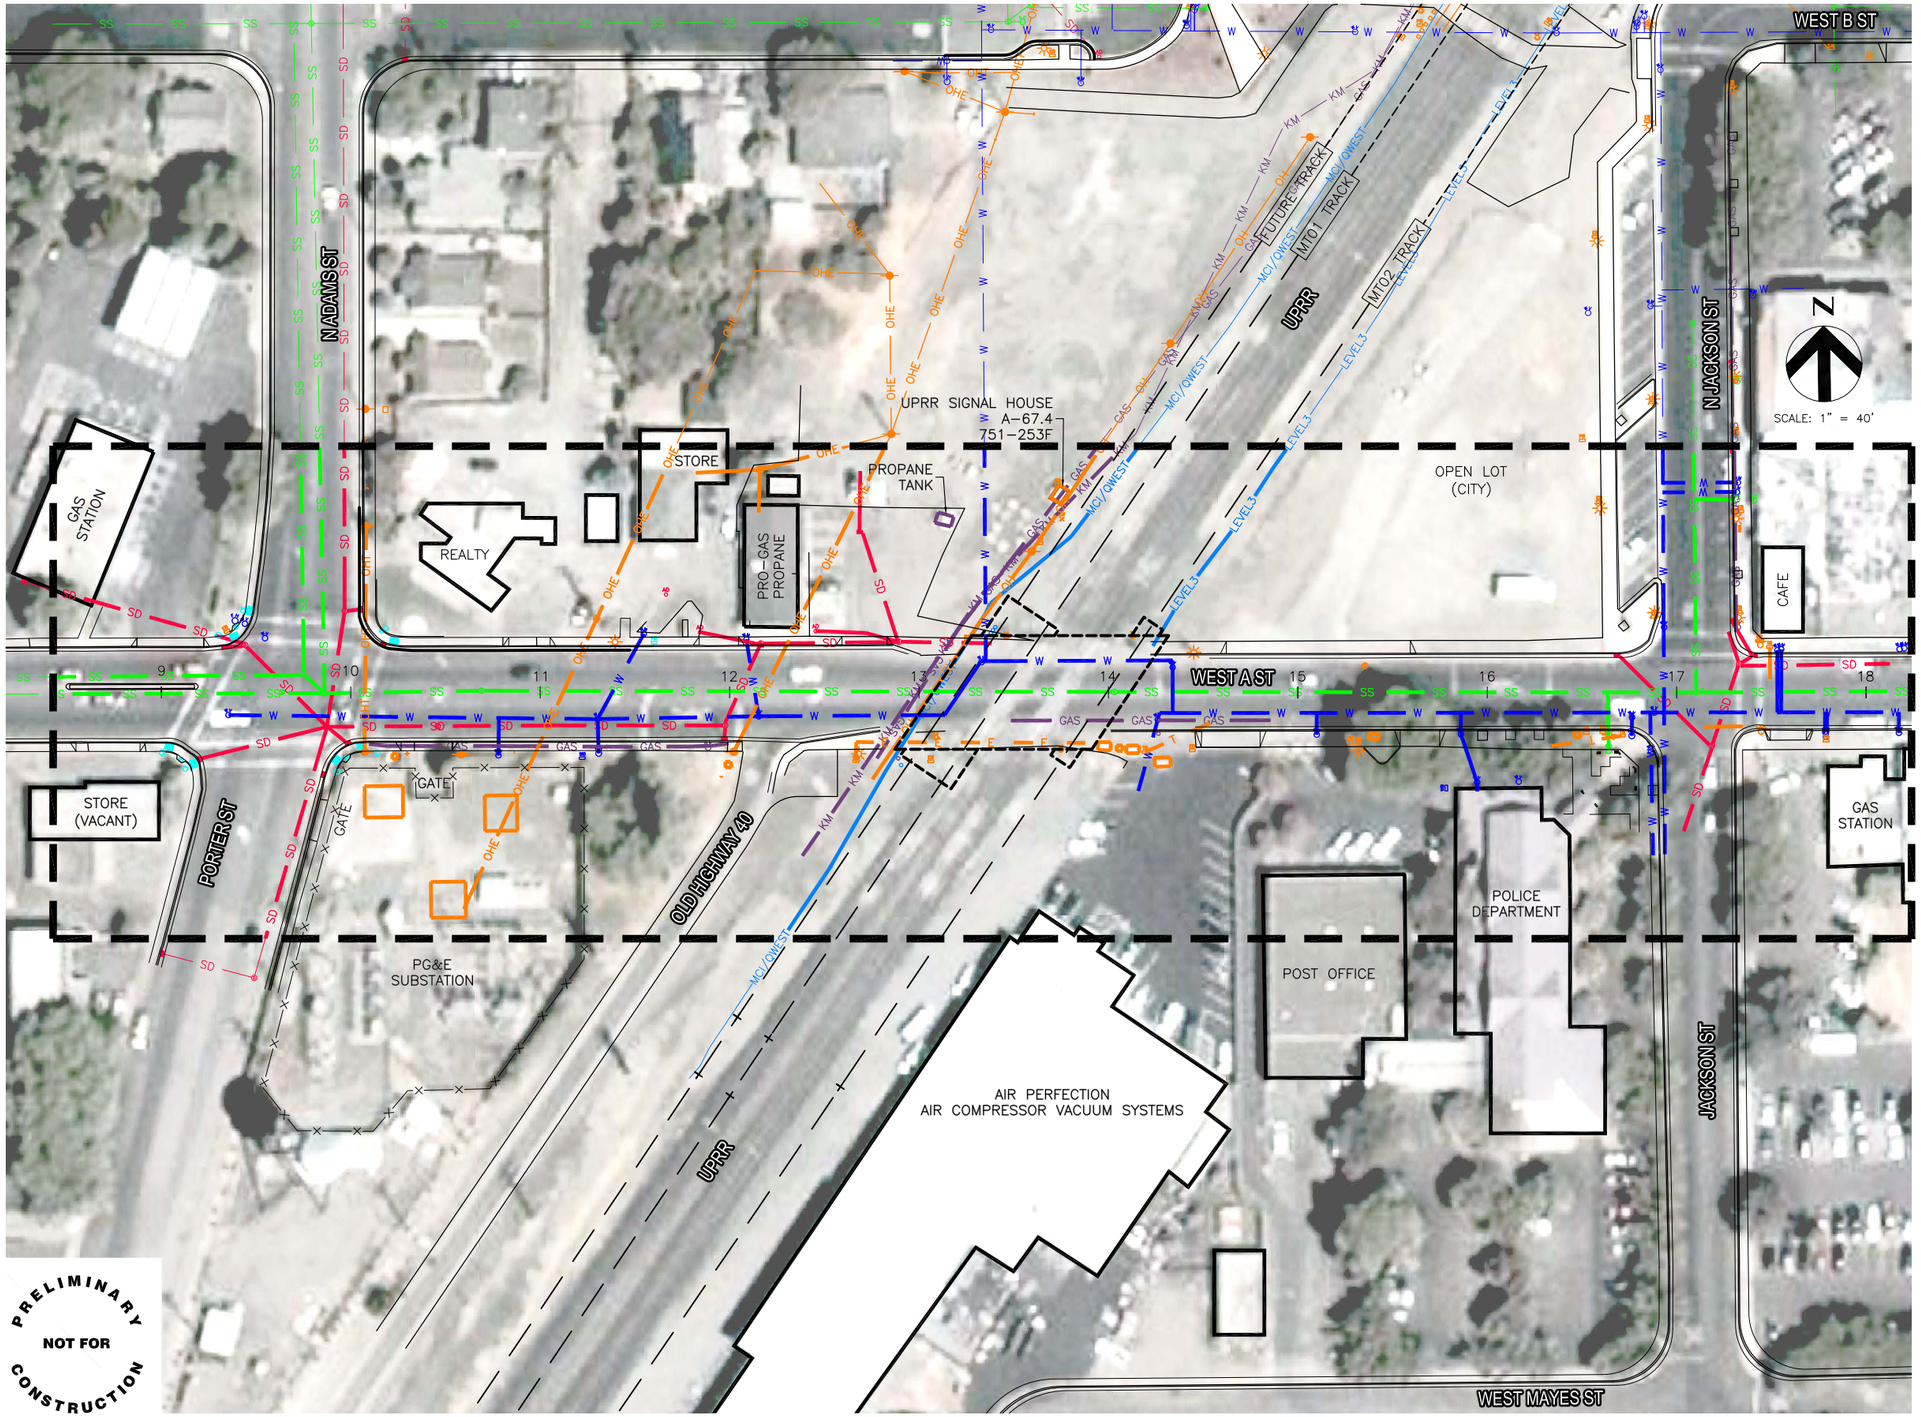

LEGEND AND SYMBOLS:

- FENCE
- IMPACT LIMITS
- OH — OVERHEAD LINES
- E — ELECTRIC
- W — WATER PIPE
- SS — SEWER PIPE
- SD — STORM DRAIN PIPE
- MCI/QWEST — FIBER OPTIC MCI
- LEVEL3 — FIBER OPTIC LVL3
- GAS — NATURAL GAS PIPE
- KM — PETROLEUM GAS KINDER MORGAN

HDR | ONE COMPANY *Many Solutions*℠

DIXON CALIFORNIA

UTILITY IMPACT PLAN

WEST A STREET GRADE SEPARATION FEASIBILITY STUDY

EXHIBIT F

JULY 1, 2009